## *ATTACHMENT B – Applicant's Site Sketch*

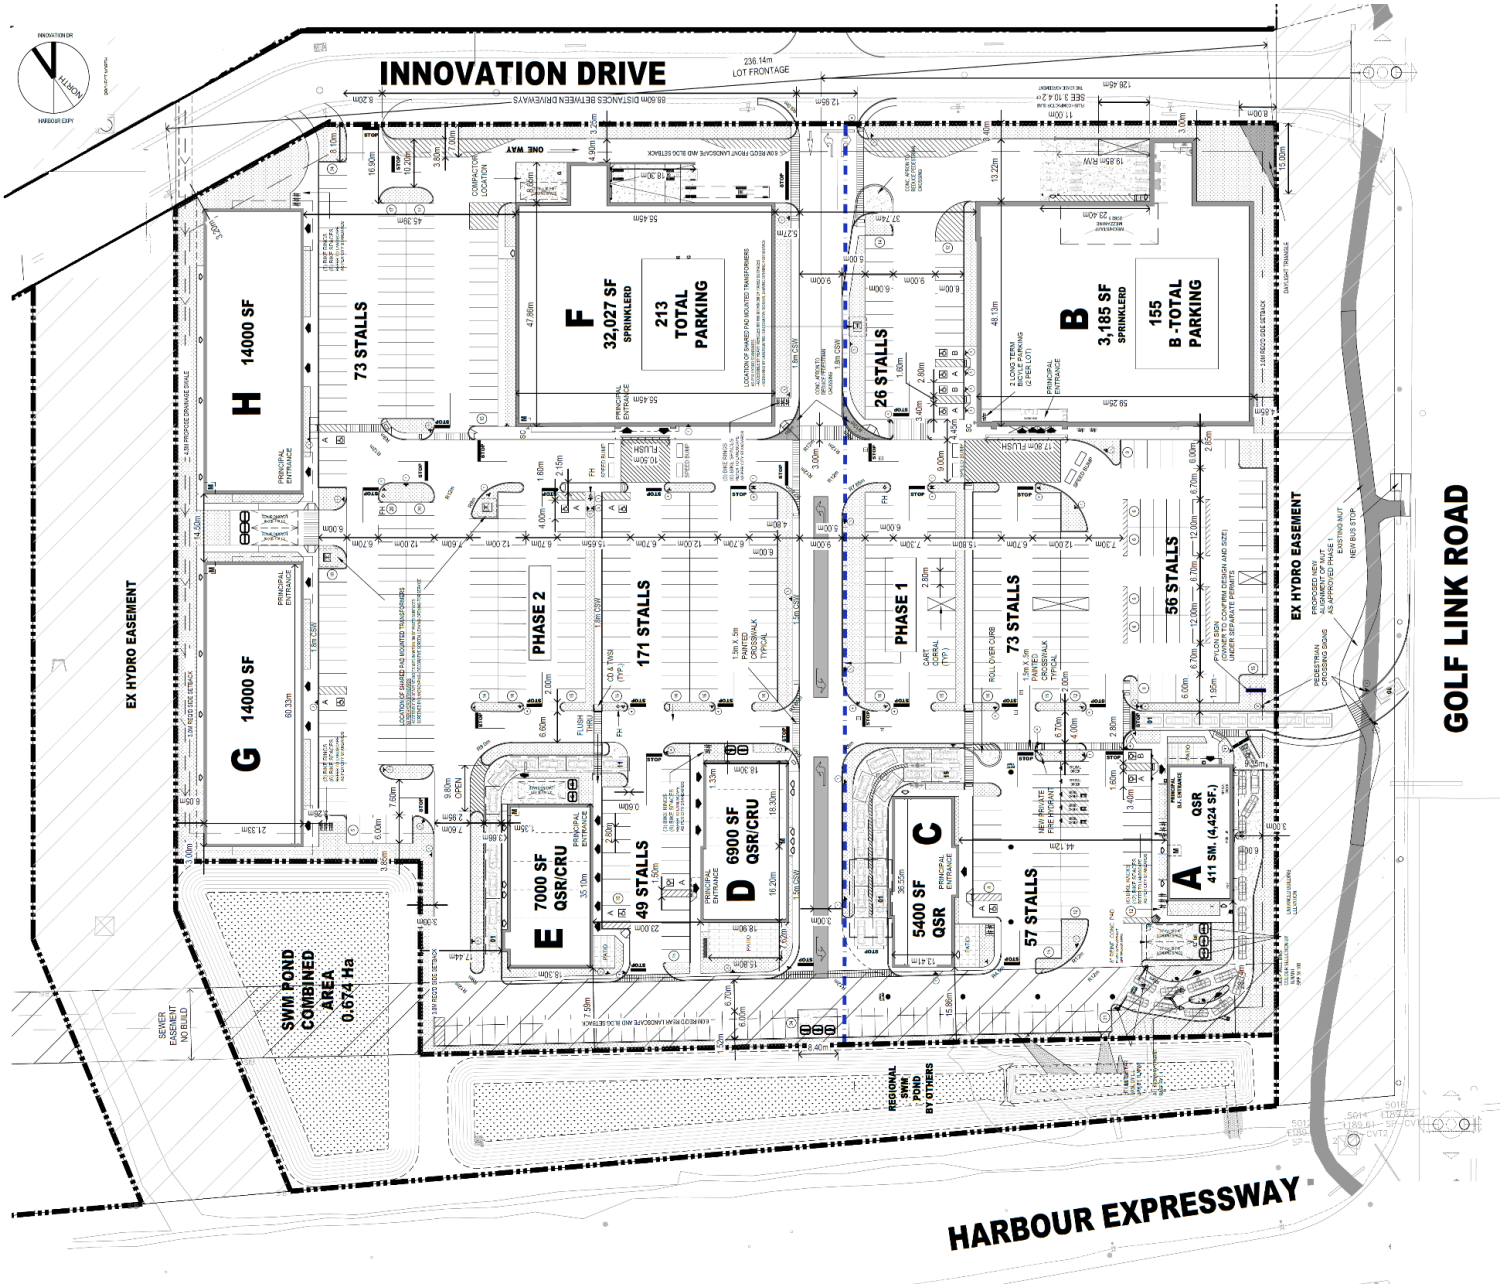


| | | | |
|---|---|---|---|
| *TITLE –* ***APPLICANT'S SITE SKETCH*** | | | *Date:* **NOVEMBER 2025** |
| *PREPARED BY* **DL** | *SCALE* **As Noted** | *FILE NO.* Z-09-2022 | |